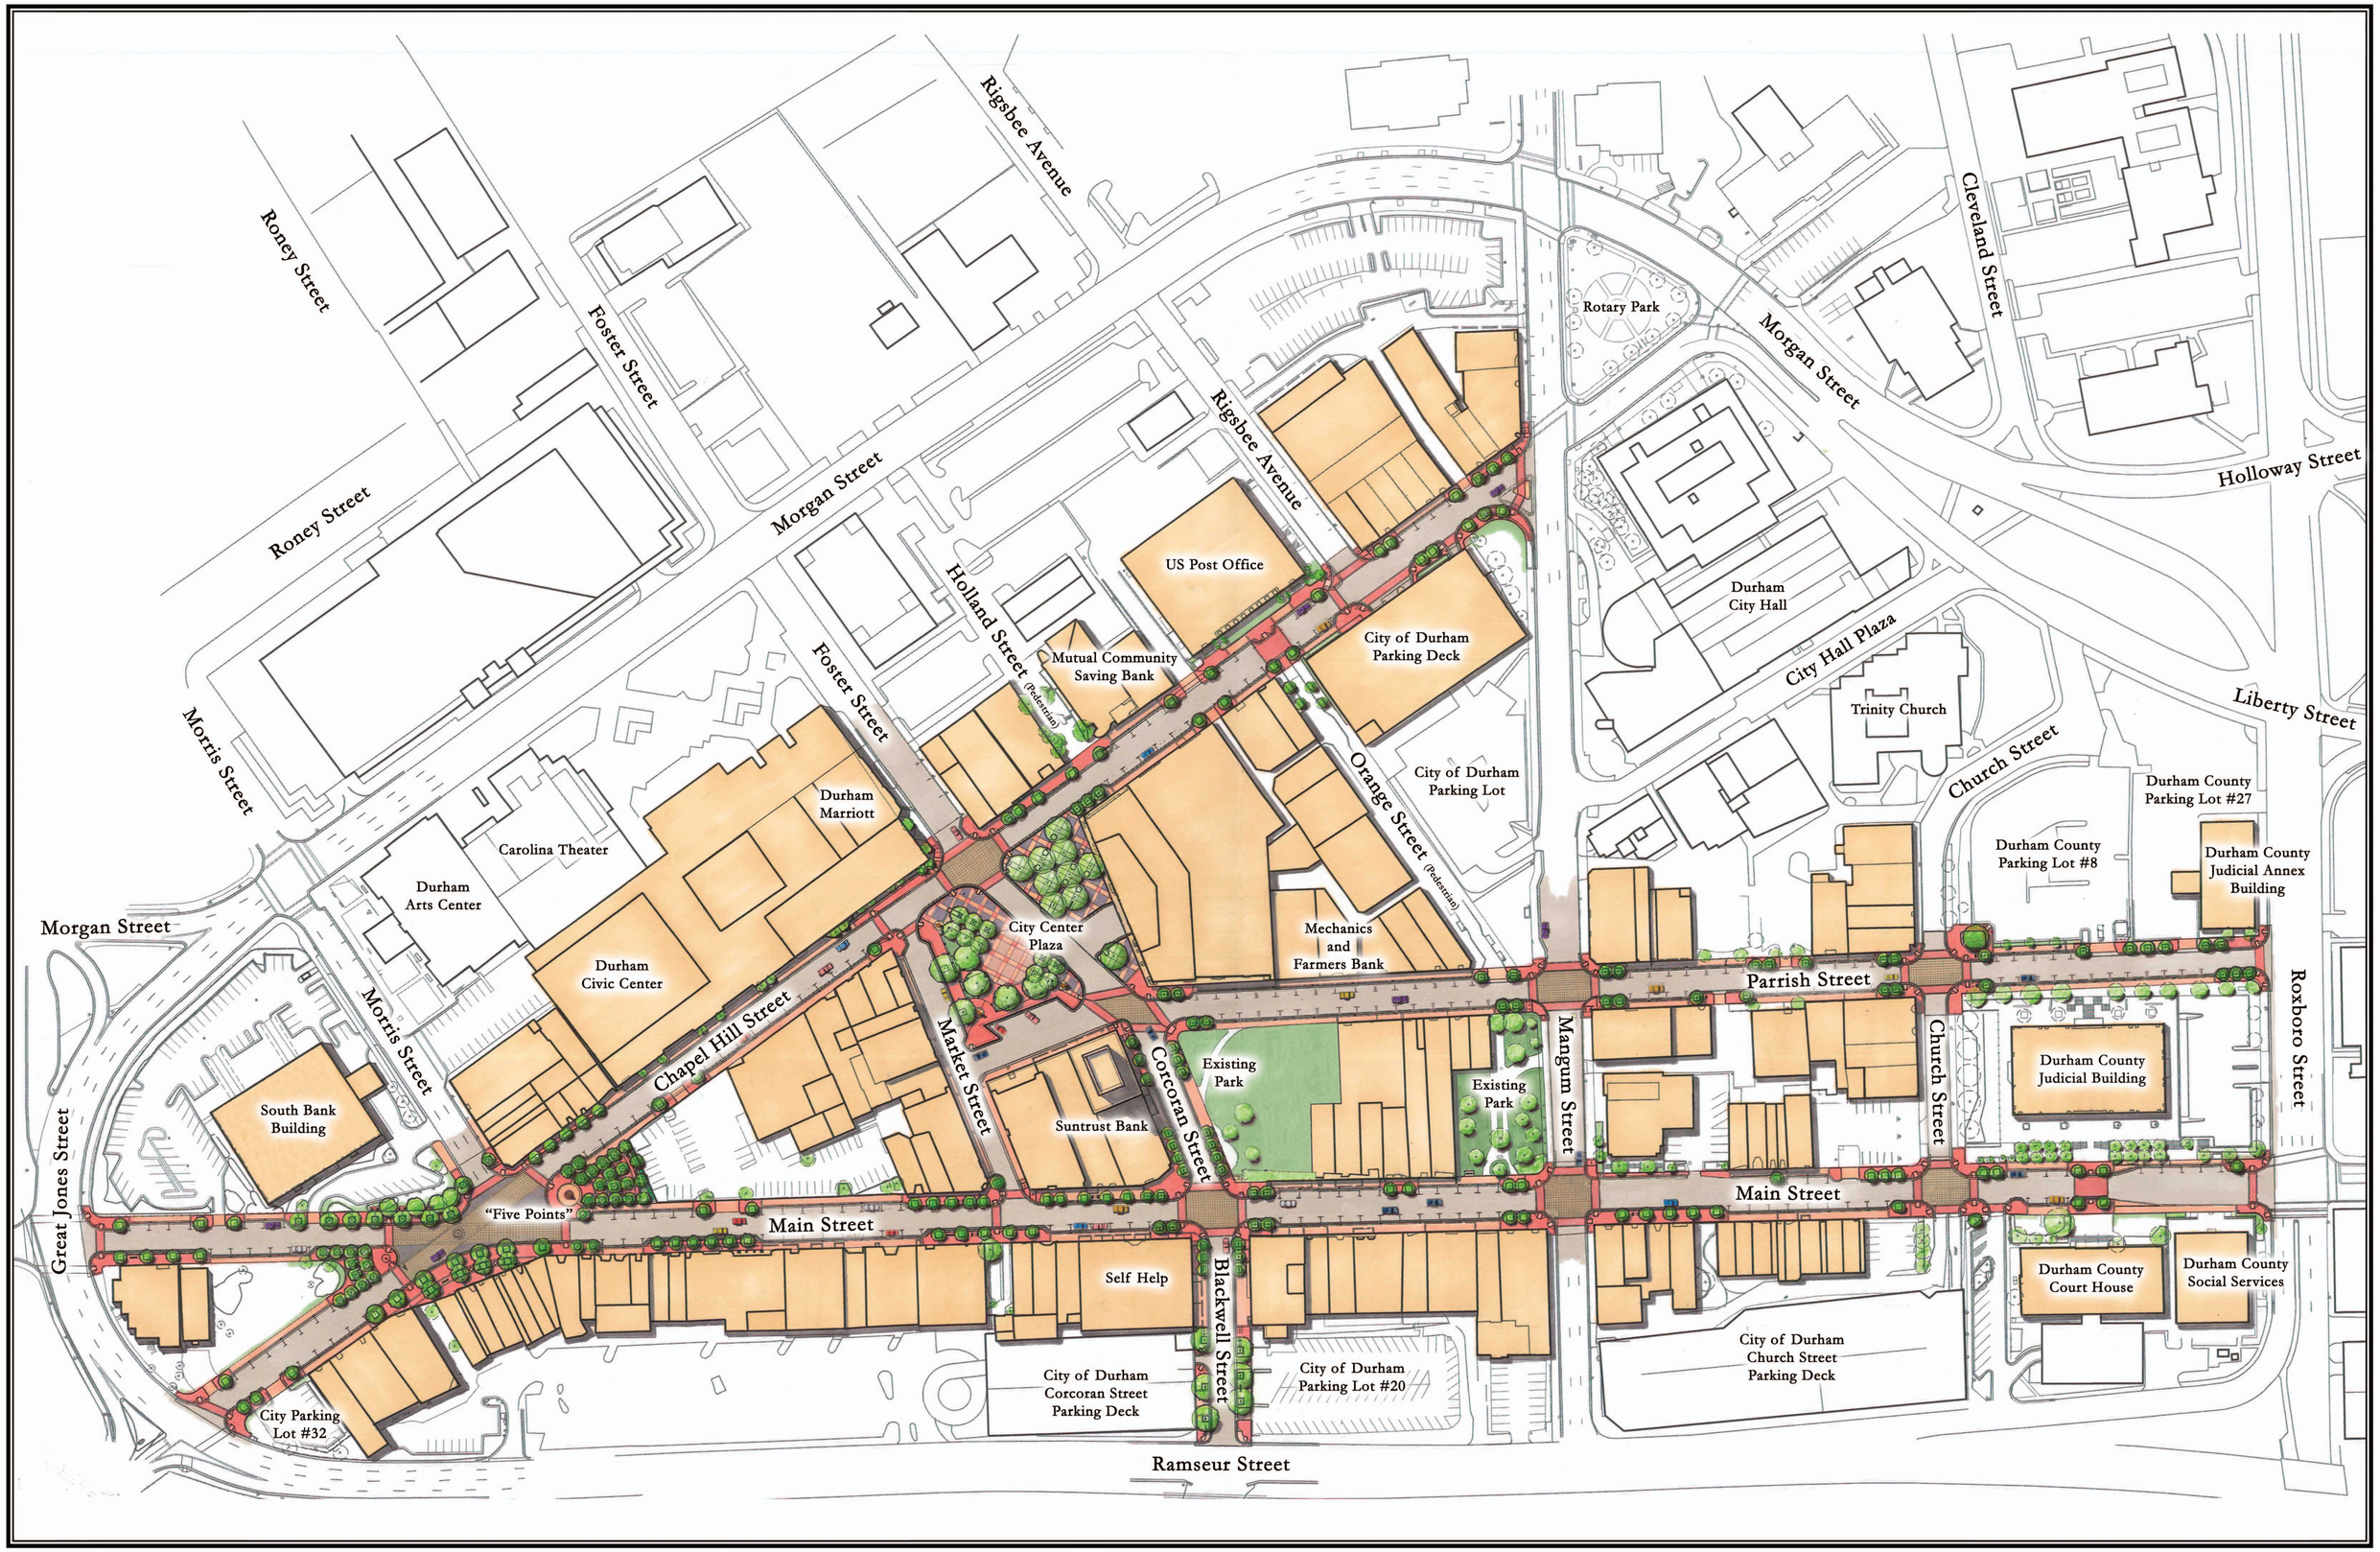

Downtown Durham Redevelopment

Master Streetscape Plan

SCALE: IN FEET
0 60 120 240

DATE: 27 October, 2005

N

Durham, North Carolina

Kimley-Horn and Associates, Inc.