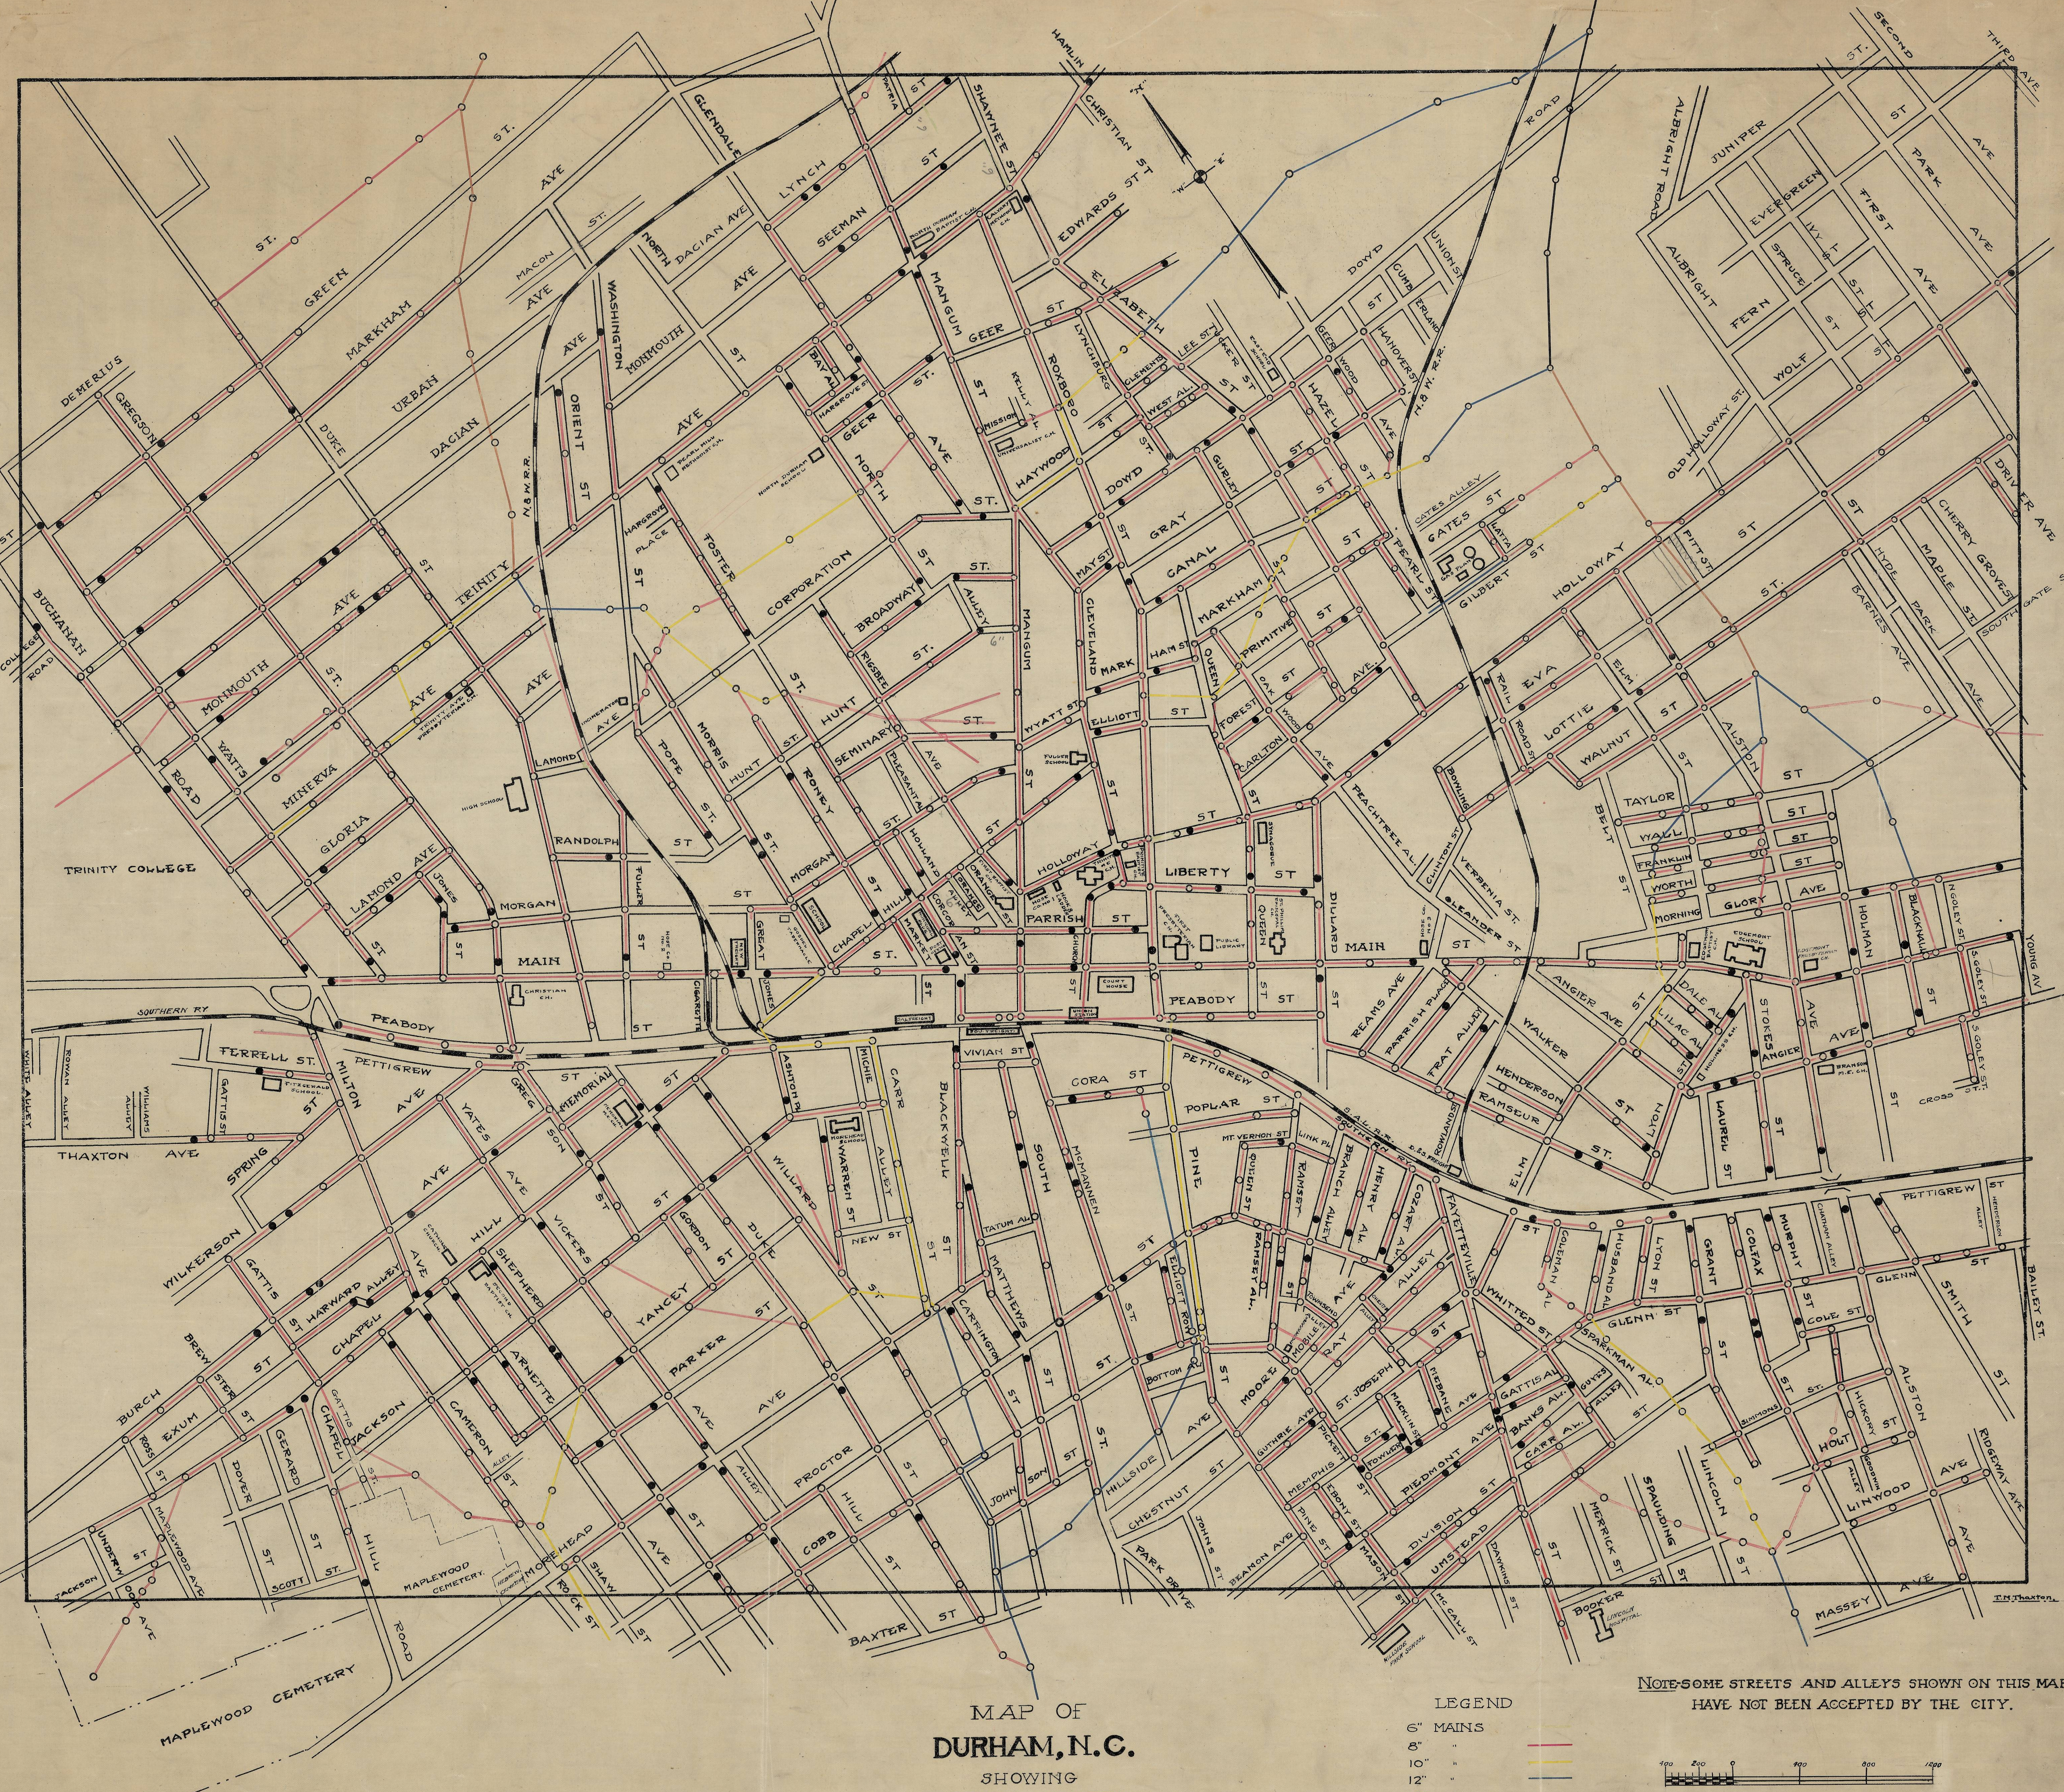

MAP OF DURHAM, N.C.

SHOWING
SEWER SYSTEM

OFFICE OF DIRECTOR OF PUBLIC WORKS

SCALE 1" = 400'

LEGEND

- 6" MAINS
- 8" "
- 10" "
- 12" "
- 15" "
- 18" "
- MAN HOLES
- FLUSH TANKS

NOTE-SOME STREETS AND ALLEYS SHOWN ON THIS MAP HAVE NOT BEEN ACCEPTED BY THE CITY.

400 200 0 400 800 1200

T.N. Thaxton.